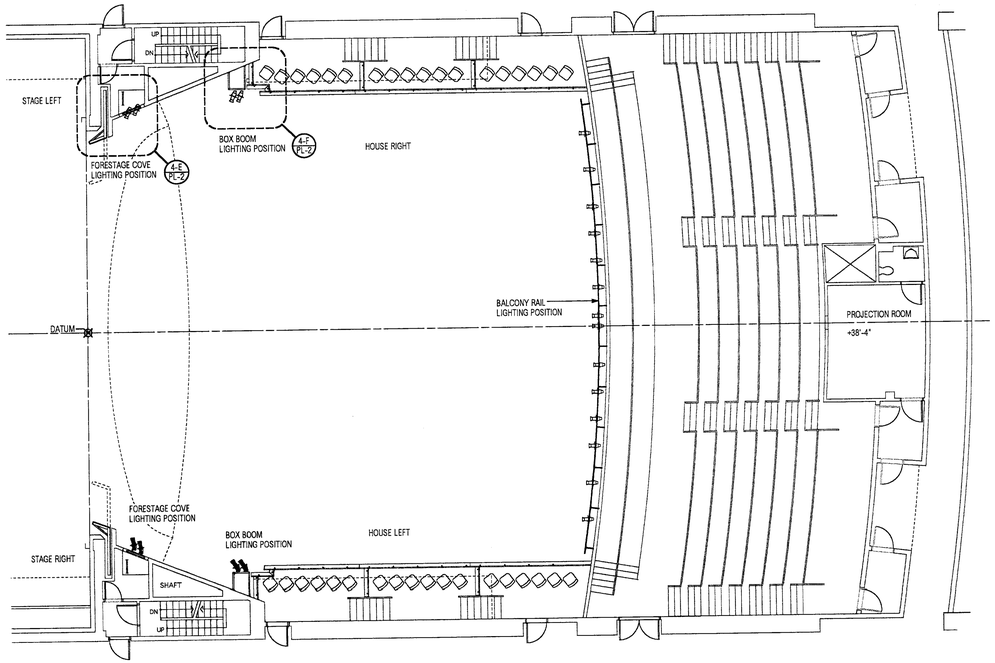

1 PLAN - BALCONY LEVEL

SCALE: 1/8"=1'-0"

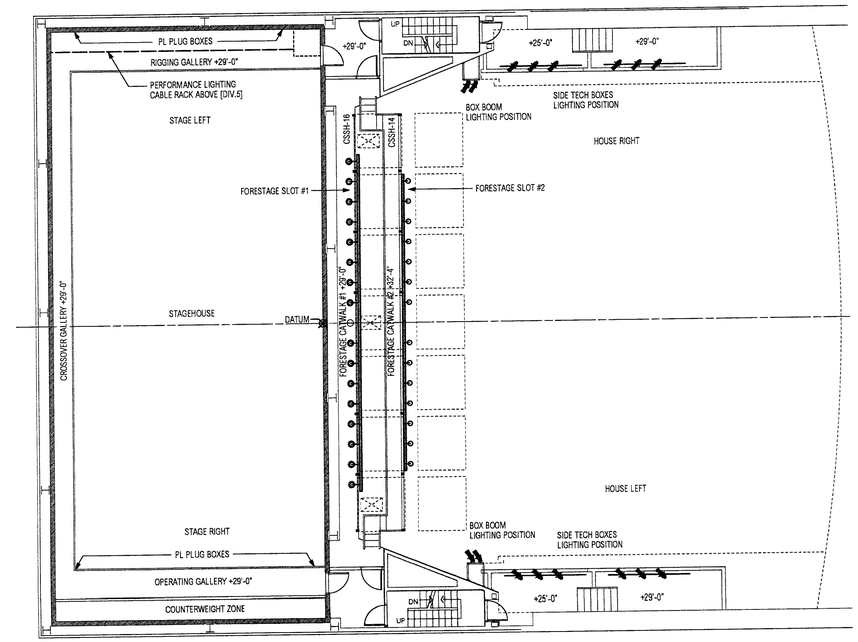

2 PLAN - SIDE TECH BOXES & FORESTAGE CATWALKS

SCALE: 1/8"=1'-0"

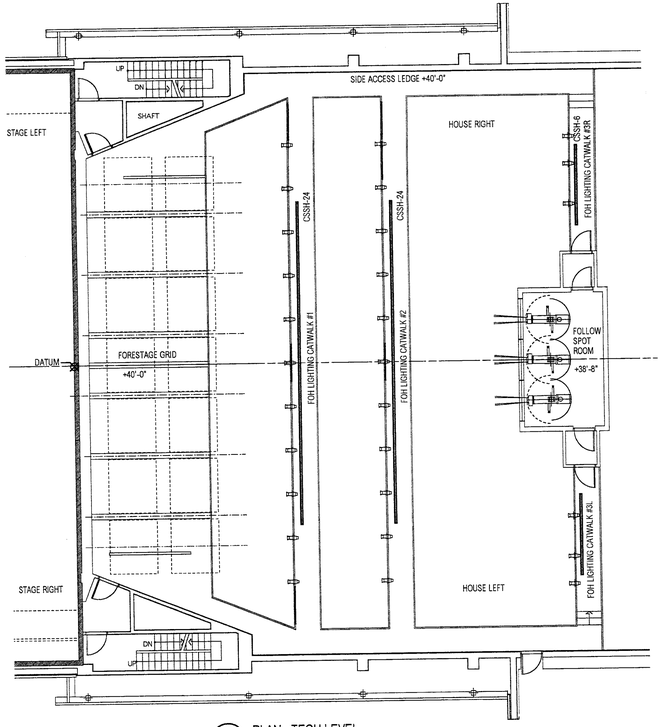

3 PLAN - TECH LEVEL

SCALE: 1/8"=1'-0"

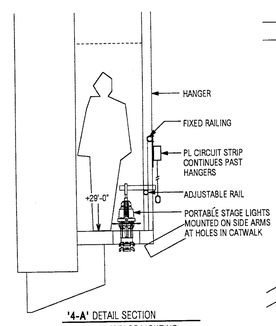

'4-A' DETAIL SECTION

FORESTAGE LIGHTING SLOT #1

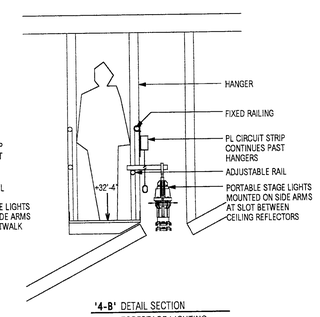

'4-B' DETAIL SECTION

FORESTAGE LIGHTING SLOT #2

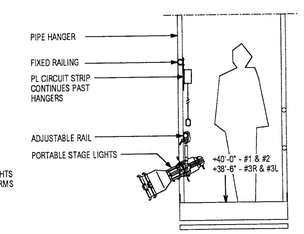

'4-C' DETAIL SECTION

FOH CATWALK #1 & #2
FOH CATWALK #3R & #3L SIMILAR

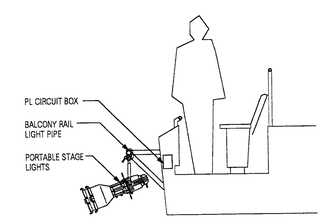

'4-D' DETAIL SECTION

BALCONY RAIL

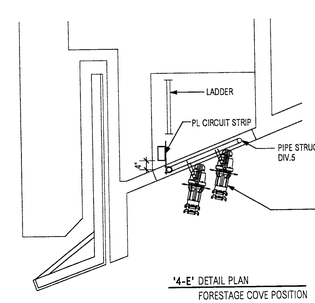

'4-E' DETAIL PLAN

FORESTAGE COVE POSITION

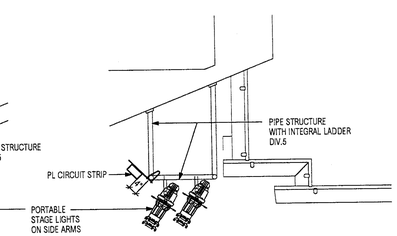

'4-F' DETAIL PLAN

BOX BOOM POSITION

4 LIGHTING POSITION DETAILS

SCALE: 1/2"=1'-0"

COPYRIGHT © 2003 BY
THEATRE DESIGN & CONSULTING
ALL RIGHTS RESERVED

FILE: SHP_CDS-PL02.dwg-v12_082403

THIS DRAWING IS THE PROPERTY OF
THEATRE DESIGN & CONSULTING,
AND HAS BEEN PREPARED FOR THE EXCLUSIVE USE OF THE SHIPPENSBURG UNIVERSITY IAF PROJECT FOR THE DURATION OF THE PROJECT CONSTRUCTION AT THE DESIGNATED SITE. NO OTHER USE IS AUTHORIZED OR IMPLIED WITHOUT EXPRESSED WRITTEN PERMISSION FROM TD&C.

ABBREVIATIONS

CL	CENTER LINE
CTR	CENTER
DS	DOWNSTAGE
DSL	DOWNSTAGE LEFT
DSR	DOWNSTAGE RIGHT
EC	ELECTRICAL CONTRACTOR
FOH	FRONT-OF-HOUSE
HL	HOUSE LIGHT(S)
HSE	HOUSE (AUDITORIUM)
HSE LFT	HOUSE LEFT
HSE RT	HOUSE RIGHT
MB	MARSHALLING BOX
MIDSTG	MIDSTAGE
PL	PERFORMANCE LIGHTING
PLM	PERFORMANCE LIGHTING MANUFACTURER
SL	STAGE LEFT
SLL	SOUND & LIGHT LOCK
SR	STAGE RIGHT
STG	STAGE
TE	THEATRE EQUIPMENT
TEC	THEATRE EQUIPMENT CONTRACTOR
US	UPSTAGE

REFER TO ARCHITECTURAL, STRUCTURAL, ELECTRICAL & MECHANICAL DRAWINGS FOR DETAILS & LOCATIONS OF STRUCTURE & SERVICES. DO NOT USE THESE DRAWINGS TO DETERMINE DETAILED POSITIONS OF WORK BY OTHER TRADES. FIELD VERIFY ALL CONDITIONS & DIMENSIONS.

DESCRIPTION	DESCRIPTION

AS BUILT REVISIONS

SUBMITTED
ARCHITECT (ENGINEER)
SUBMITTED
ENGINEER (ARCHITECT)

REVIEWED BY DEPARTMENT OF _____

REVIEWED BY DEPARTMENT OF GENERAL SERVICES

SEALS

COMMONWEALTH OF PENNSYLVANIA
DEPARTMENT OF GENERAL SERVICES
HARRISBURG, PENNSYLVANIA

PROJECT NO. D.G.S. 412– 49

INSTRUCTIONAL ARTS FACILITY
SHIPPENSBURG UNIVERSITY,
SHIPPENSBURG TOWNSHIP,
FRANKLIN AND CUMBERLAND COUNTIES, PA

HSLS
ARCHITECTS / PLANNERS
714 Market Street
Philadelphia, PA 19106

THEATRE DESIGN & CONSULTING
• 455 West 43rd St. No. 2-A • New York NY 10036 •
• Tel: 212-246-2975 • Fax: 212-246-2975 •

PERFORMANCE LIGHTING ARRANGEMENT LAYOUTS

DRAWN BY:	DATE:	DRAWING No:
CA	JULY 1, 2003	PL-02
CHECKED BY: JT	SCALE: AS NOTED	

ISSUED FOR BID